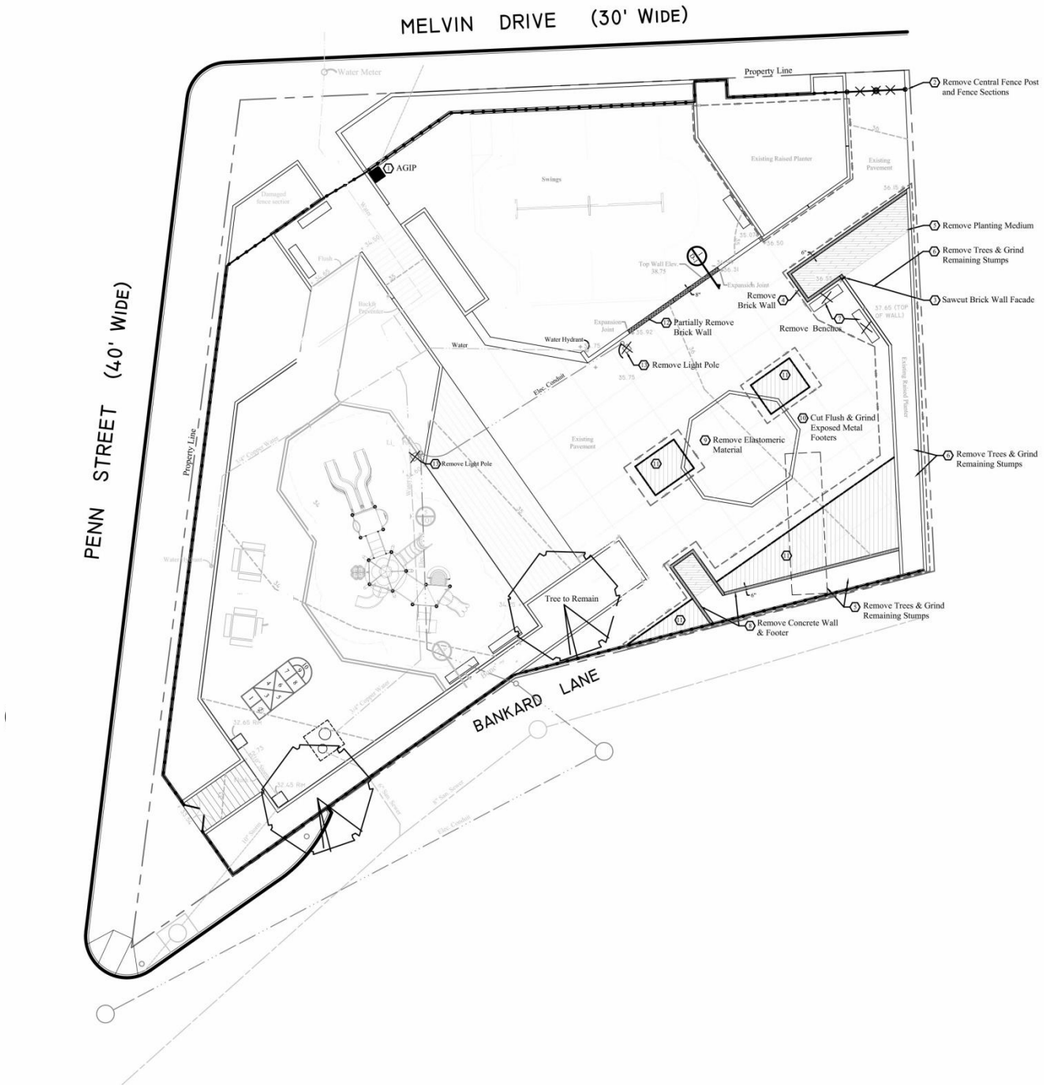

2 Demolition Plan
1" = 20ft

2 Site Plan / Plot Plan
Scale: Not to Scale

Casino Impact Funds - FY 15

Penn and Melvin Playground
655 Melvin Drive

Block 3948
Lot 1 and 10

REVISIONS

CITY OF BALTIMORE
DEPARTMENT OF RECREATION AND PARKS

Demolition Plan and Site Plan

SCALE As Noted DATE Sept 20, 2015

DRAWN BY S Hope
TRACED BY
DESIGNED BY
CHECKED BY

PROJECT NO.

SHEET NO. **L-2**